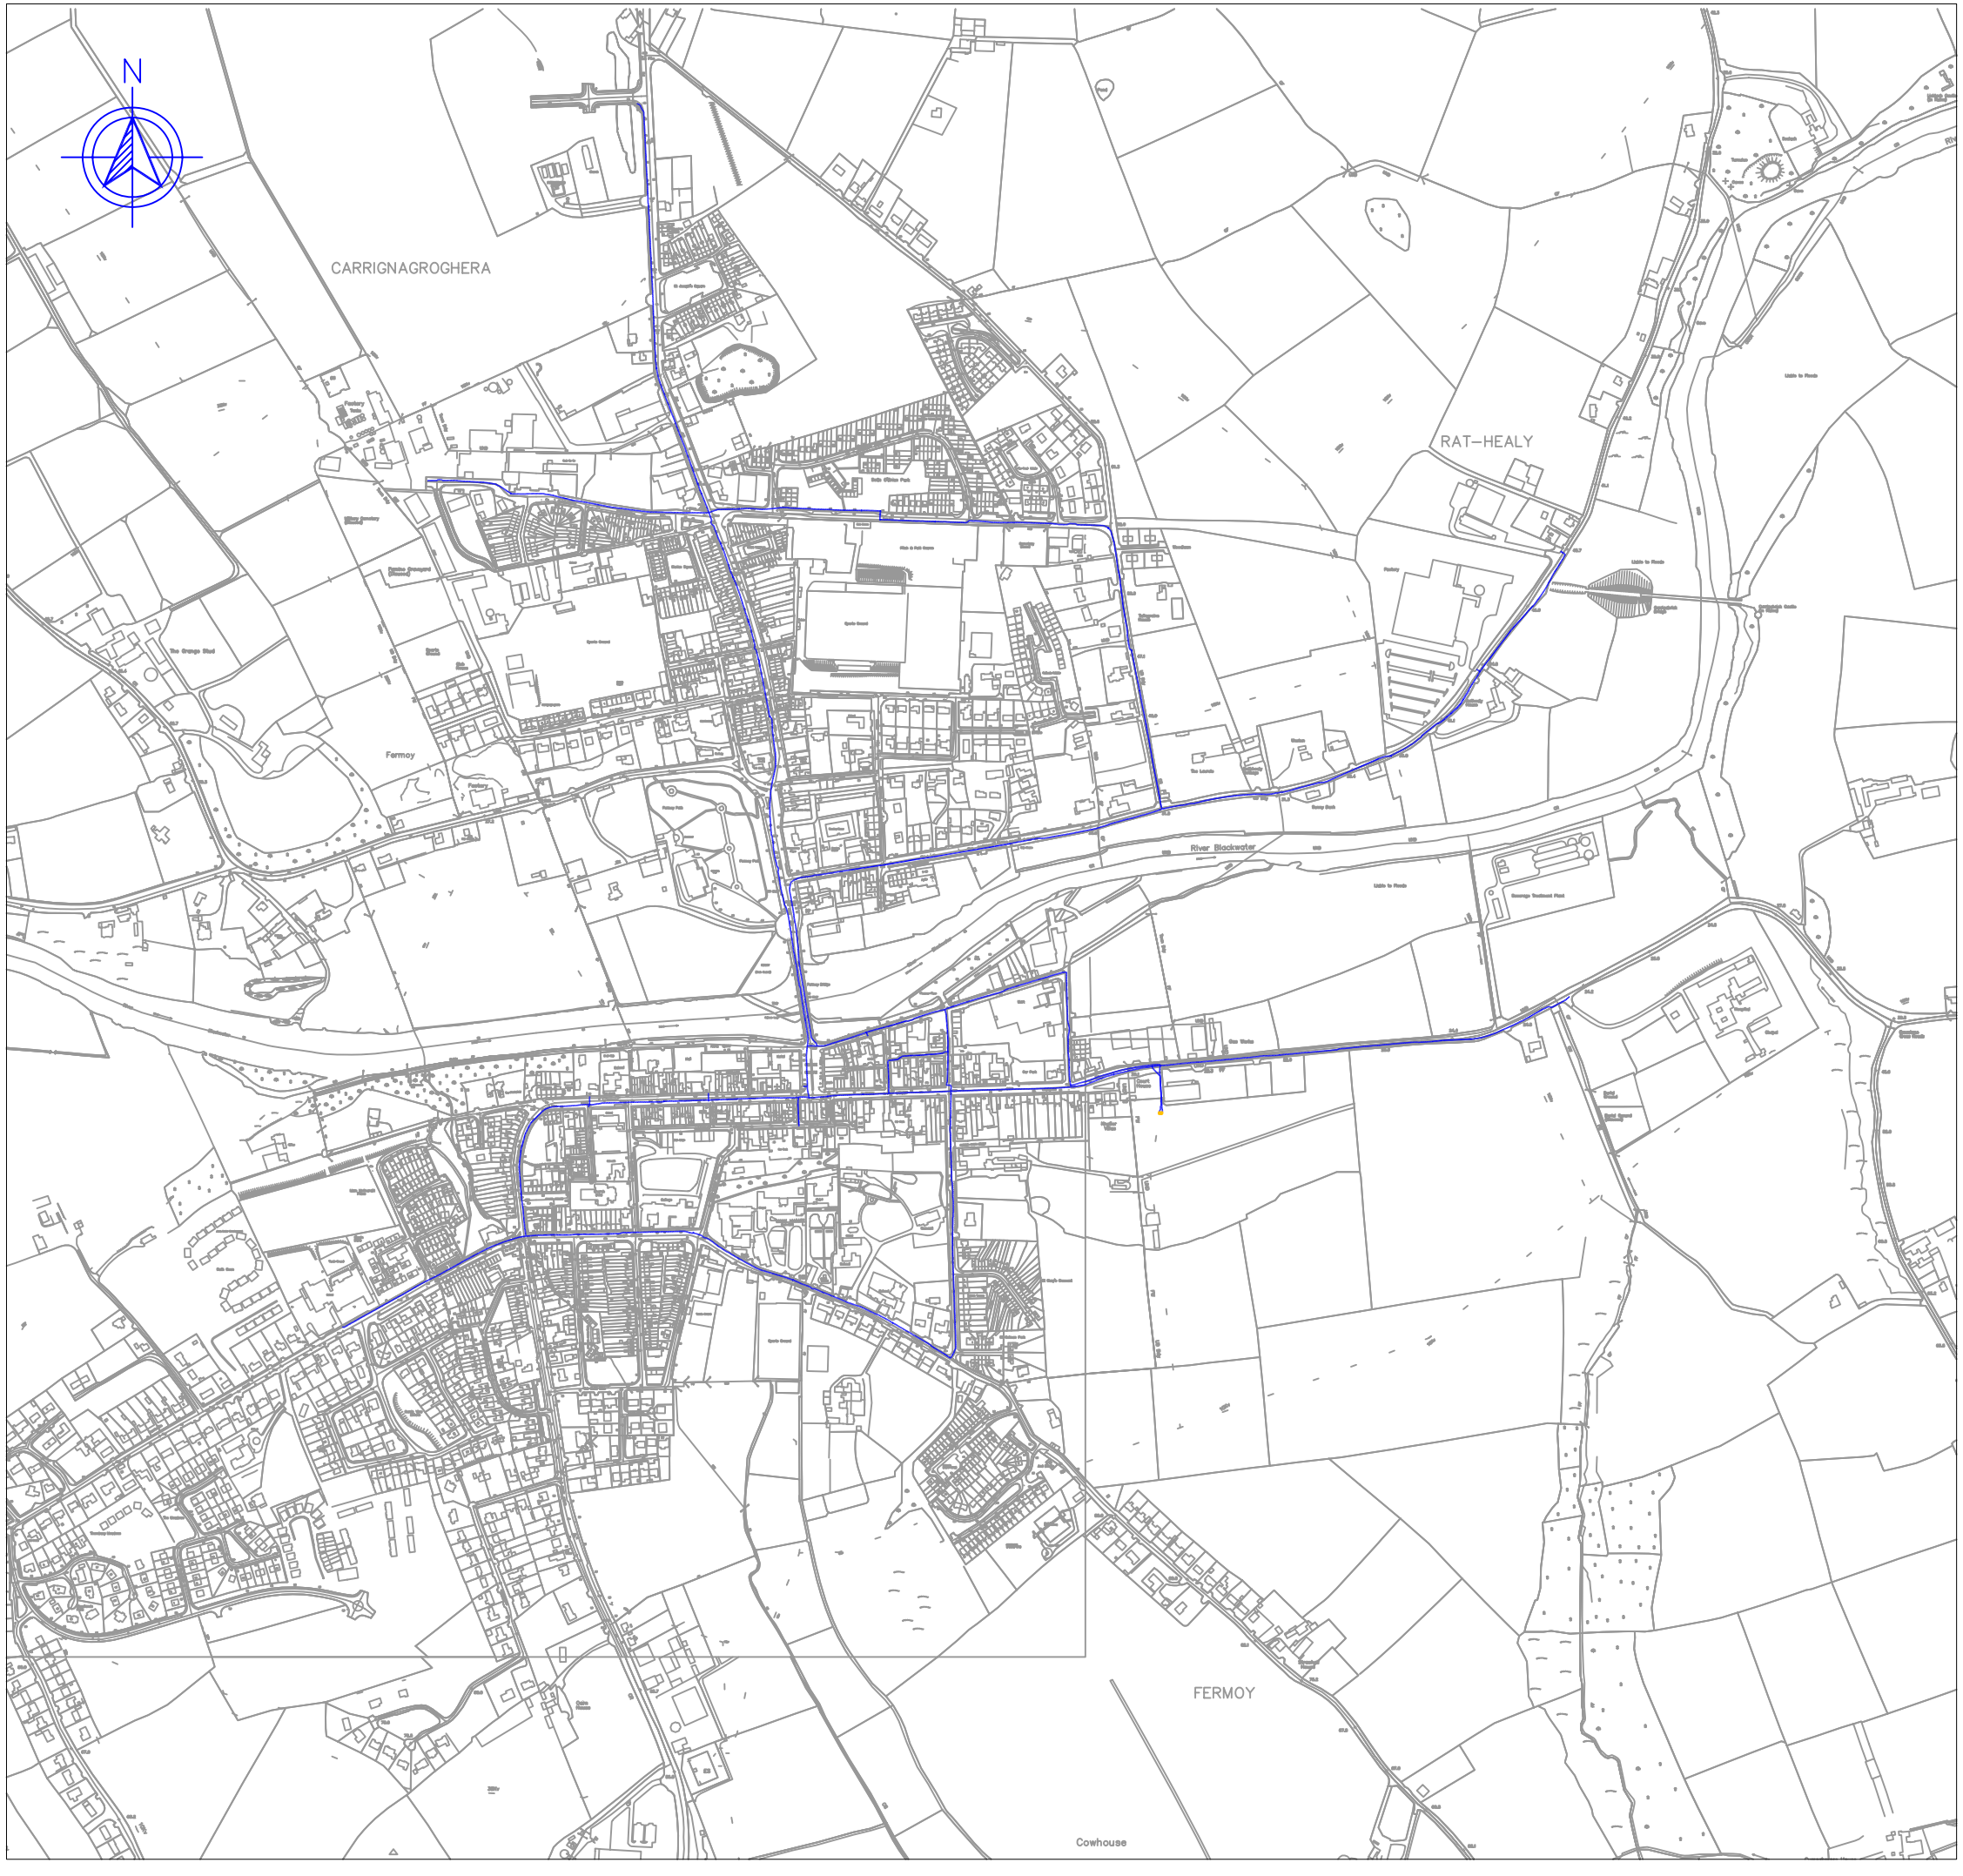

LEGEND:

DCENR PHASE II MAN DUCT

DCENR PHASE II MAN CO–LOCATION FACILITY

"Mapping based on Ordnance Survey Ireland. Licence No.
© Ordnance Survey Ireland and Governemnt of Ireland"

OFFICE OF ORIGIN

Magnum Opus

ON BEHALF OF

Department of Communications, Energy and Natural Resources
An Roinn Cumarsáide, Fuinnimh agus Acmhainní Nádúrtha

REV.	REVISION DETAILS:	REV BY:	DATE:

PROJECT ID: MO091	
PREPARED BY: SOB	TITLE: FERMOY_MAN_NETWORK REPRESENTATION
CHECKED BY: DP	
REVISION: 0	DRAWING No: FER.NR
SCALE: NTS	SHEET 1OF1 / DATE OF DWG: 04.07.2008