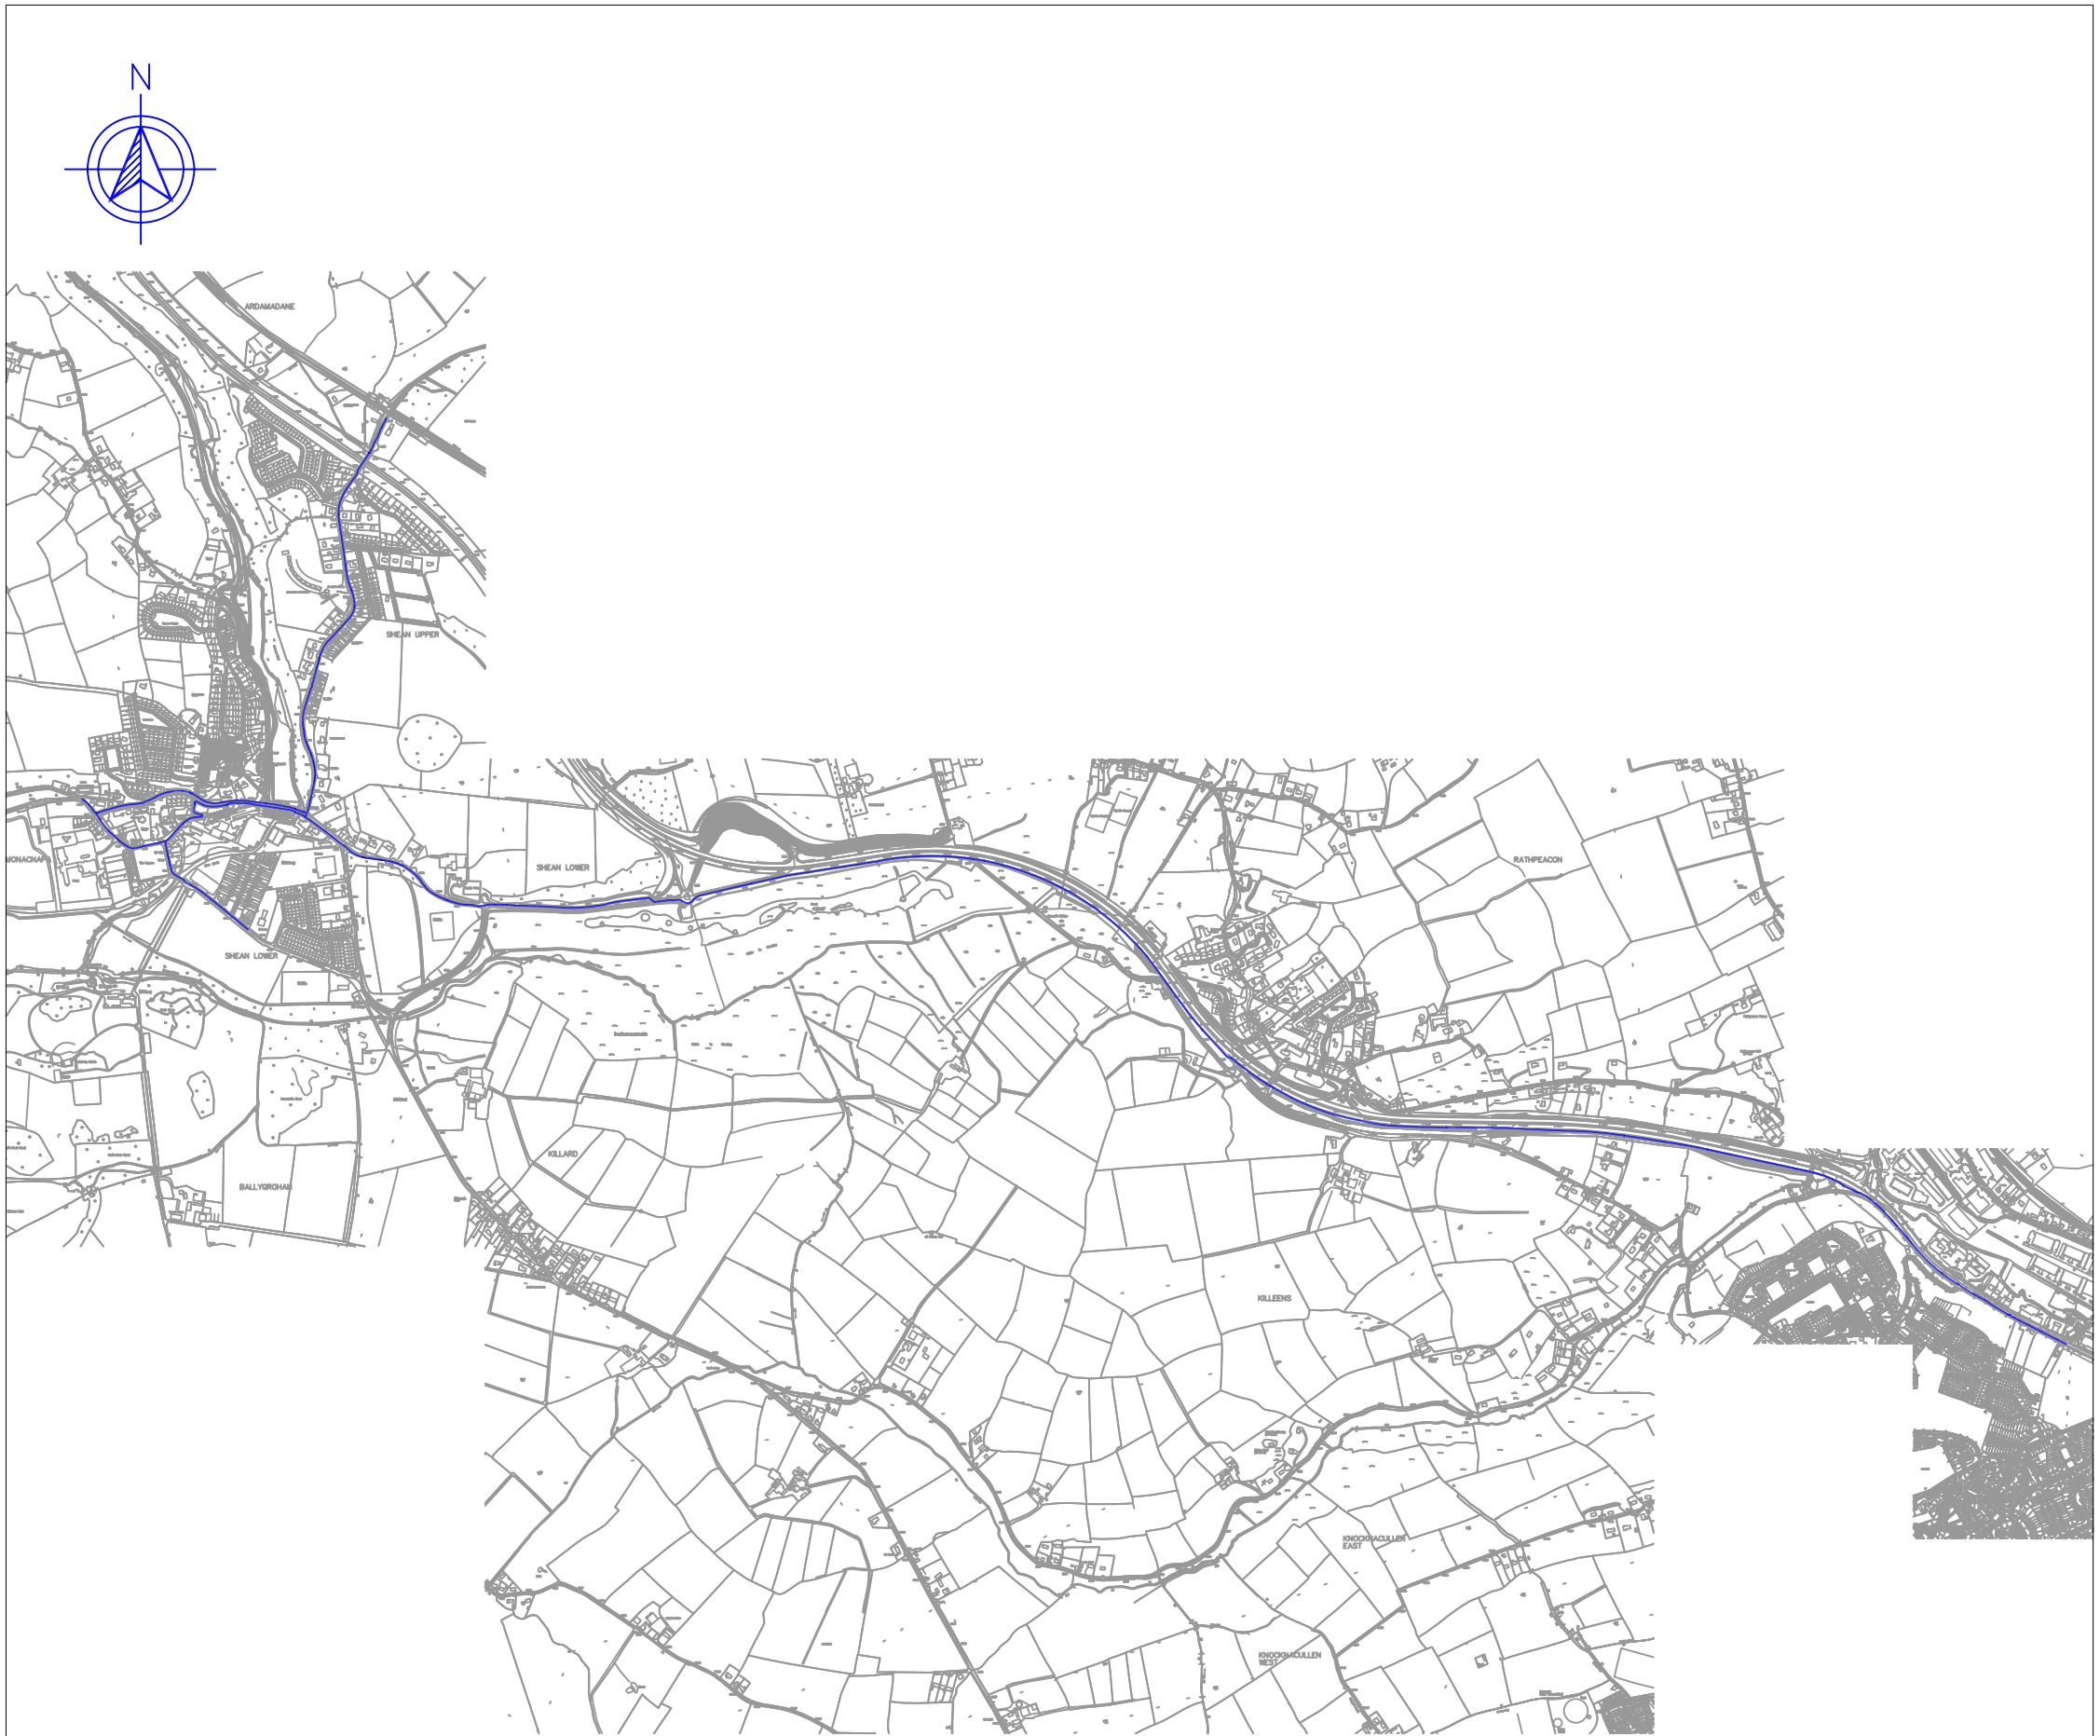


LEGEND:

DCENR PHASE II MAN DUCT

DCENR PHASE II MAN CO-LOCATION FACILITY

"Mapping based on Ordnance Survey Ireland. Licence No.
© Ordnance Survey Ireland and Governemnt of Ireland"

OFFICE OF ORIGIN

Magnum Opus

ON BEHALF OF

Department of Communications, Energy and Natural Resources
An Roinn Cumarsáide, Fuinnimh agus Acmhainní Nádúrtha

| REV. | REVISION DETAILS: | REV BY: | DATE: |
|---|---|---|---|
| | | | |
| | | | |
| | | | |
| | | | |

| | | |
|---|---|---|
| PROJECT ID: MO091 | | |
| PREPARED BY: SOB | TITLE: BLARNEY_MAN_NETWORK REPRESENTATION | |
| CHECKED BY: DP | | |
| REVISION: 0 | DRAWING No: BLA.NR | |
| SCALE: NTS | SHEET 1OF1 | DATE OF DWG: 04.07.2008 |